NOTE:
1. CLEAR POWDER COATED FINISH ALL EXPOSED STEEL PER SPECIFICATION UNLESS OTHERWISE NOTED.

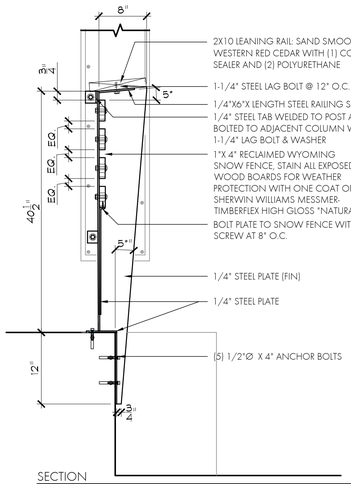

SECTION

SCALE: 1" = 1'

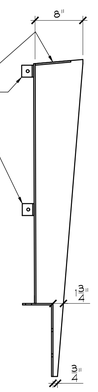

SIDE

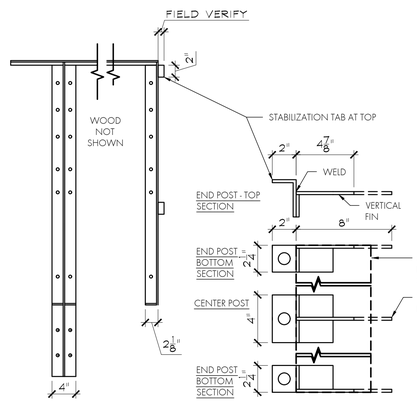

FRONT - STANDARD FRONT - END

ELEVATIONS - POST STEEL

SCALE: 1" = 1'

PLANS - POST STEEL

SCALE: 2" = 1'

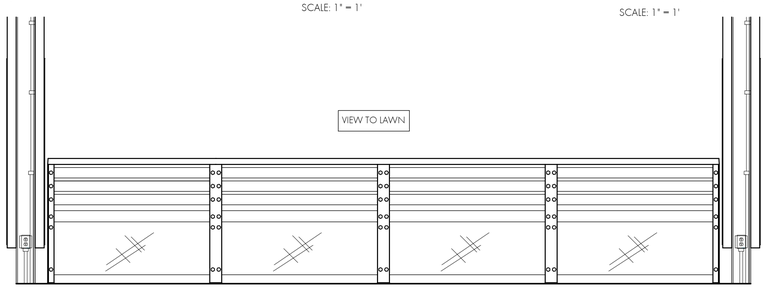

ELEVATION A-A - GUARDRAIL

SCALE: 1/2" = 1'

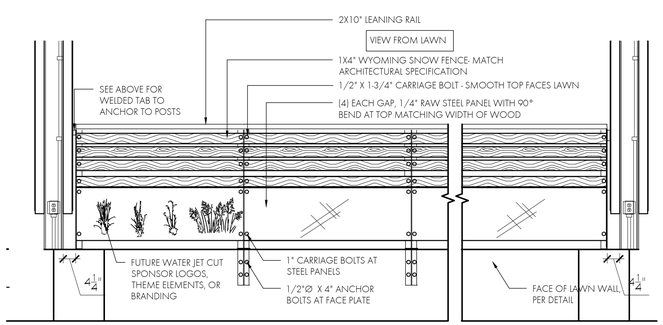

ELEVATION B-B - GUARDRAIL

SCALE: 1/2" = 1'

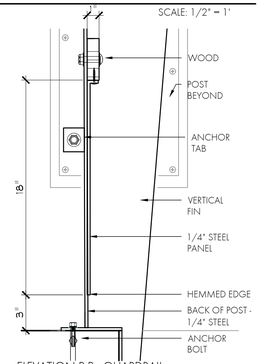

ELEVATION B-B - GUARDRAIL

SCALE: 2" = 1'

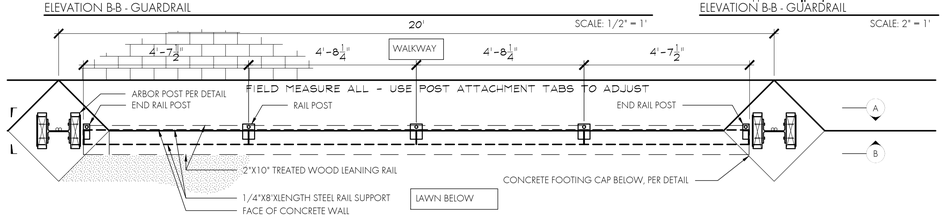

PLAN

SCALE: 1/2" = 1'

1 GUARD RAIL AT LAWN

NOTES:
1. THE COMPACTED SUBGRADE LAYER SHALL BE CAREFULLY SLOPED TO PROVIDE POSITIVE DRAINAGE AWAY FROM THE STEPS, PAVING AND WALLS AROUND THE LAWN AND TO THE LOW POINT OF THE DRAIN ROCK.
2. SEE LAYOUT PLAN FOR COORDINATION / SPECIFICATION INFORMATION
3. INSTALLATION TO BE COMPLETED IN ACCORDANCE WITH MANUFACTURERS SPECIFICATIONS
4. SEE LAWN DRAINAGE DETAIL FOR MORE DETAIL BELOW SYNTHETIC TURF

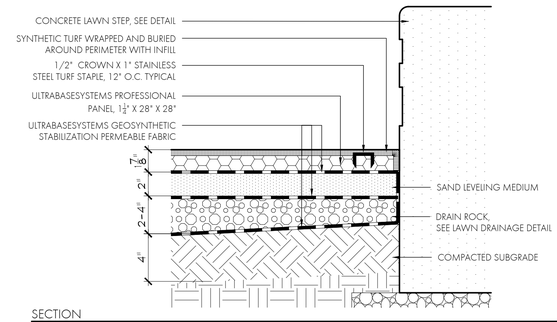

SECTION

SCALE: 2" = 1'

4 SYNTHETIC LAWN

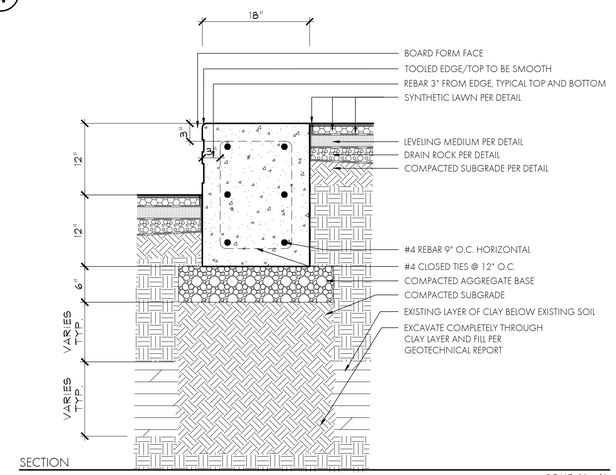

SECTION

SCALE: 1" = 1'

3 CONCRETE LAWN STEPS

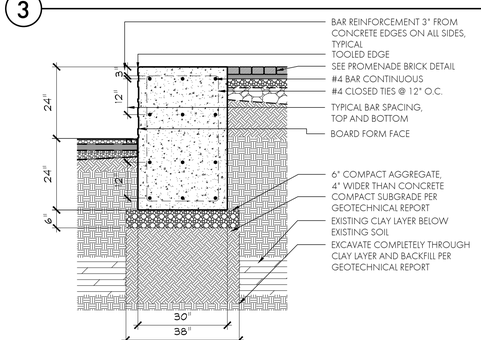

SECTION - 24" CONCRETE SEAT WALL

SCALE: 1/2" = 1'

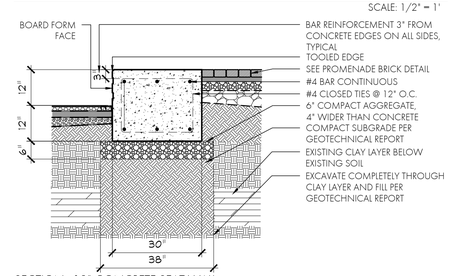

SECTION - 12" CONCRETE SEAT WALL

SCALE: 1/2" = 1'

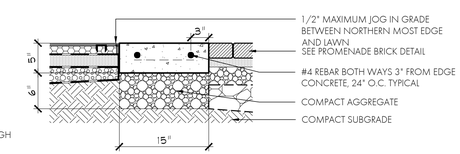

SECTION - CONCRETE BAND

SCALE: 1" = 1'

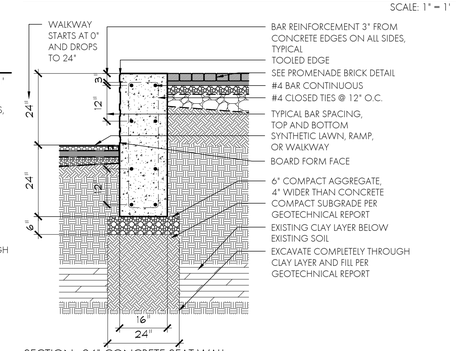

SECTION - 24" CONCRETE SEAT WALL

SCALE: 1/2" = 1'

2 CONCRETE EDGE & WALL AT LAWN

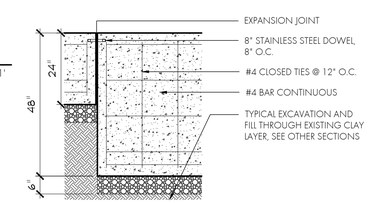

LONGITUDINAL SECTION - 24" TO 48"

SCALE: 1/2" = 1'

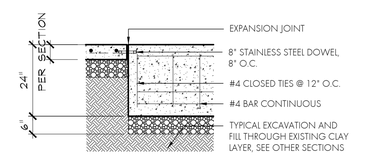

LONGITUDINAL SECTION - 6" TO 24"

SCALE: 1/2" = 1'

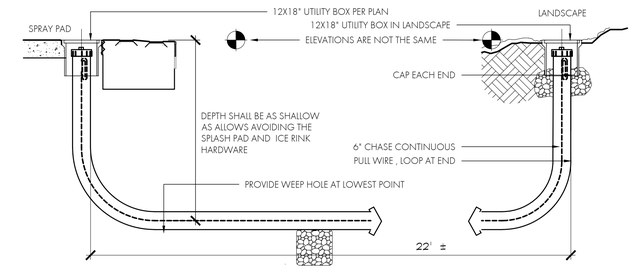

SECTION - HOLIDAY SNAKE

SCALE: 1/2" = 1'

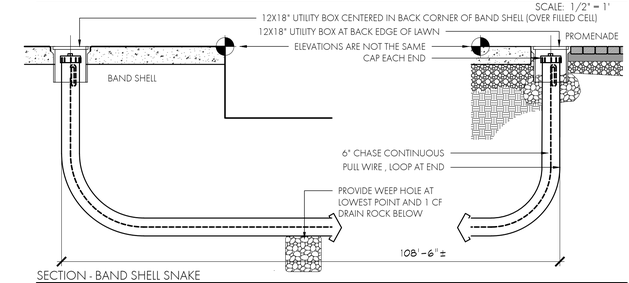

SECTION - BAND SHELL SNAKE

SCALE: 1/2" = 1'

5 UNDERGROUND CHASE PIPE WITH ACCESS POINTS

811 Know what's below. Call before you dig.

Use One Call of Wyoming to locate underground utilities before you dig. Excavators planning to dig, drill or trench should make the required locate request to One Call of Wyoming two working days before the planned work.

Make your locate requests by simply calling 811 (in-state) and 1-800-849-2476 outside of Wyoming. Locate requests are accepted 24/7. The One Call service is free. www.onecallofwyoming.com

LICENSED LANDSCAPE ARCHITECT
MATTHEW D. FRIDLEY
LA-0103C
STATE OF WYOMING
5/10/2016

DAVID STREET STATION
200 SOUTH DAVID STREET
CASPER, WYOMING 82601

TALLGRASS Landscape Architecture for the American West
2518 E. LITTLE ITALY ROAD
SALT LAKE CITY, UT 84121
INFO@TALLGRASSLANDSCAPEARCHITECTURE.COM
801.527.1895 801.442.2054
TALLGRASSLANDSCAPEARCHITECTURE.COM

Stateline No 7 ARCHITECTS
in Casper, WY
www.stateline7.com
#12 South Center Street
Casper, WY
307.265.5617 Fax

THESE DRAWINGS AND THE DESIGNS HERE ILLUSTRATED ARE THE SOLE PROPERTY OF STATELINE NO 7 ARCHITECTS AND MAY NOT BE REPRODUCED, PUBLISHED OR USED WITHOUT WRITTEN PERMISSION OF TALLGRASS LANDSCAPE ARCHITECTURE. COPYRIGHT ©

PROJECT NUMBER
15-015

DATE
MAY 10, 2016

DRAWN BY
TALLGRASS

DISK ID.
Y:\Projects\2015-028-Casper Plaza\07-CD-100%\DETAILS.dwg

SHEET TITLE
DETAILS 05

SHEET NUMBER
L-22