WALLS LEGEND

SYMBOL	DESCRIPTION	DETAIL
	RETAINING WALL UNDER PAVING	2/L114
	RETAINING WALL STANDARD	"
	FREESTANDING WALL	"
	CONSTRUCTED SLOPE OF EXPOSED STONE	1/L104

RAILING LEGEND

SYMBOL	DESCRIPTION	DETAIL
1	FACE MOUNTED GUARDRAIL WITH HANDRAIL AND FOOTRAIL - ON BRIDGE ONLY	1/L110
2	FACE MOUNTED GUARDRAIL WITH FOOTRAIL	1/L110
3	FACE MOUNTED GUARDRAIL ON STAIRS WITH HANDRAIL	1/L110, 1/L114
4	SURFACE MOUNTED GUARDRAIL ON STAIRS WITH HANDRAIL	1/L110, 1/L113
5	SURFACE MOUNTED POST WITH HANDRAIL ON STAIRS	1/L110, 1&2/L113, 1/L114
6	SURFACE MOUNTED POST WITH HANDRAIL AND FOOT RAIL	2/L110
7	SURFACE MOUNTED POST WITH HANDRAIL ONLY	2/L110

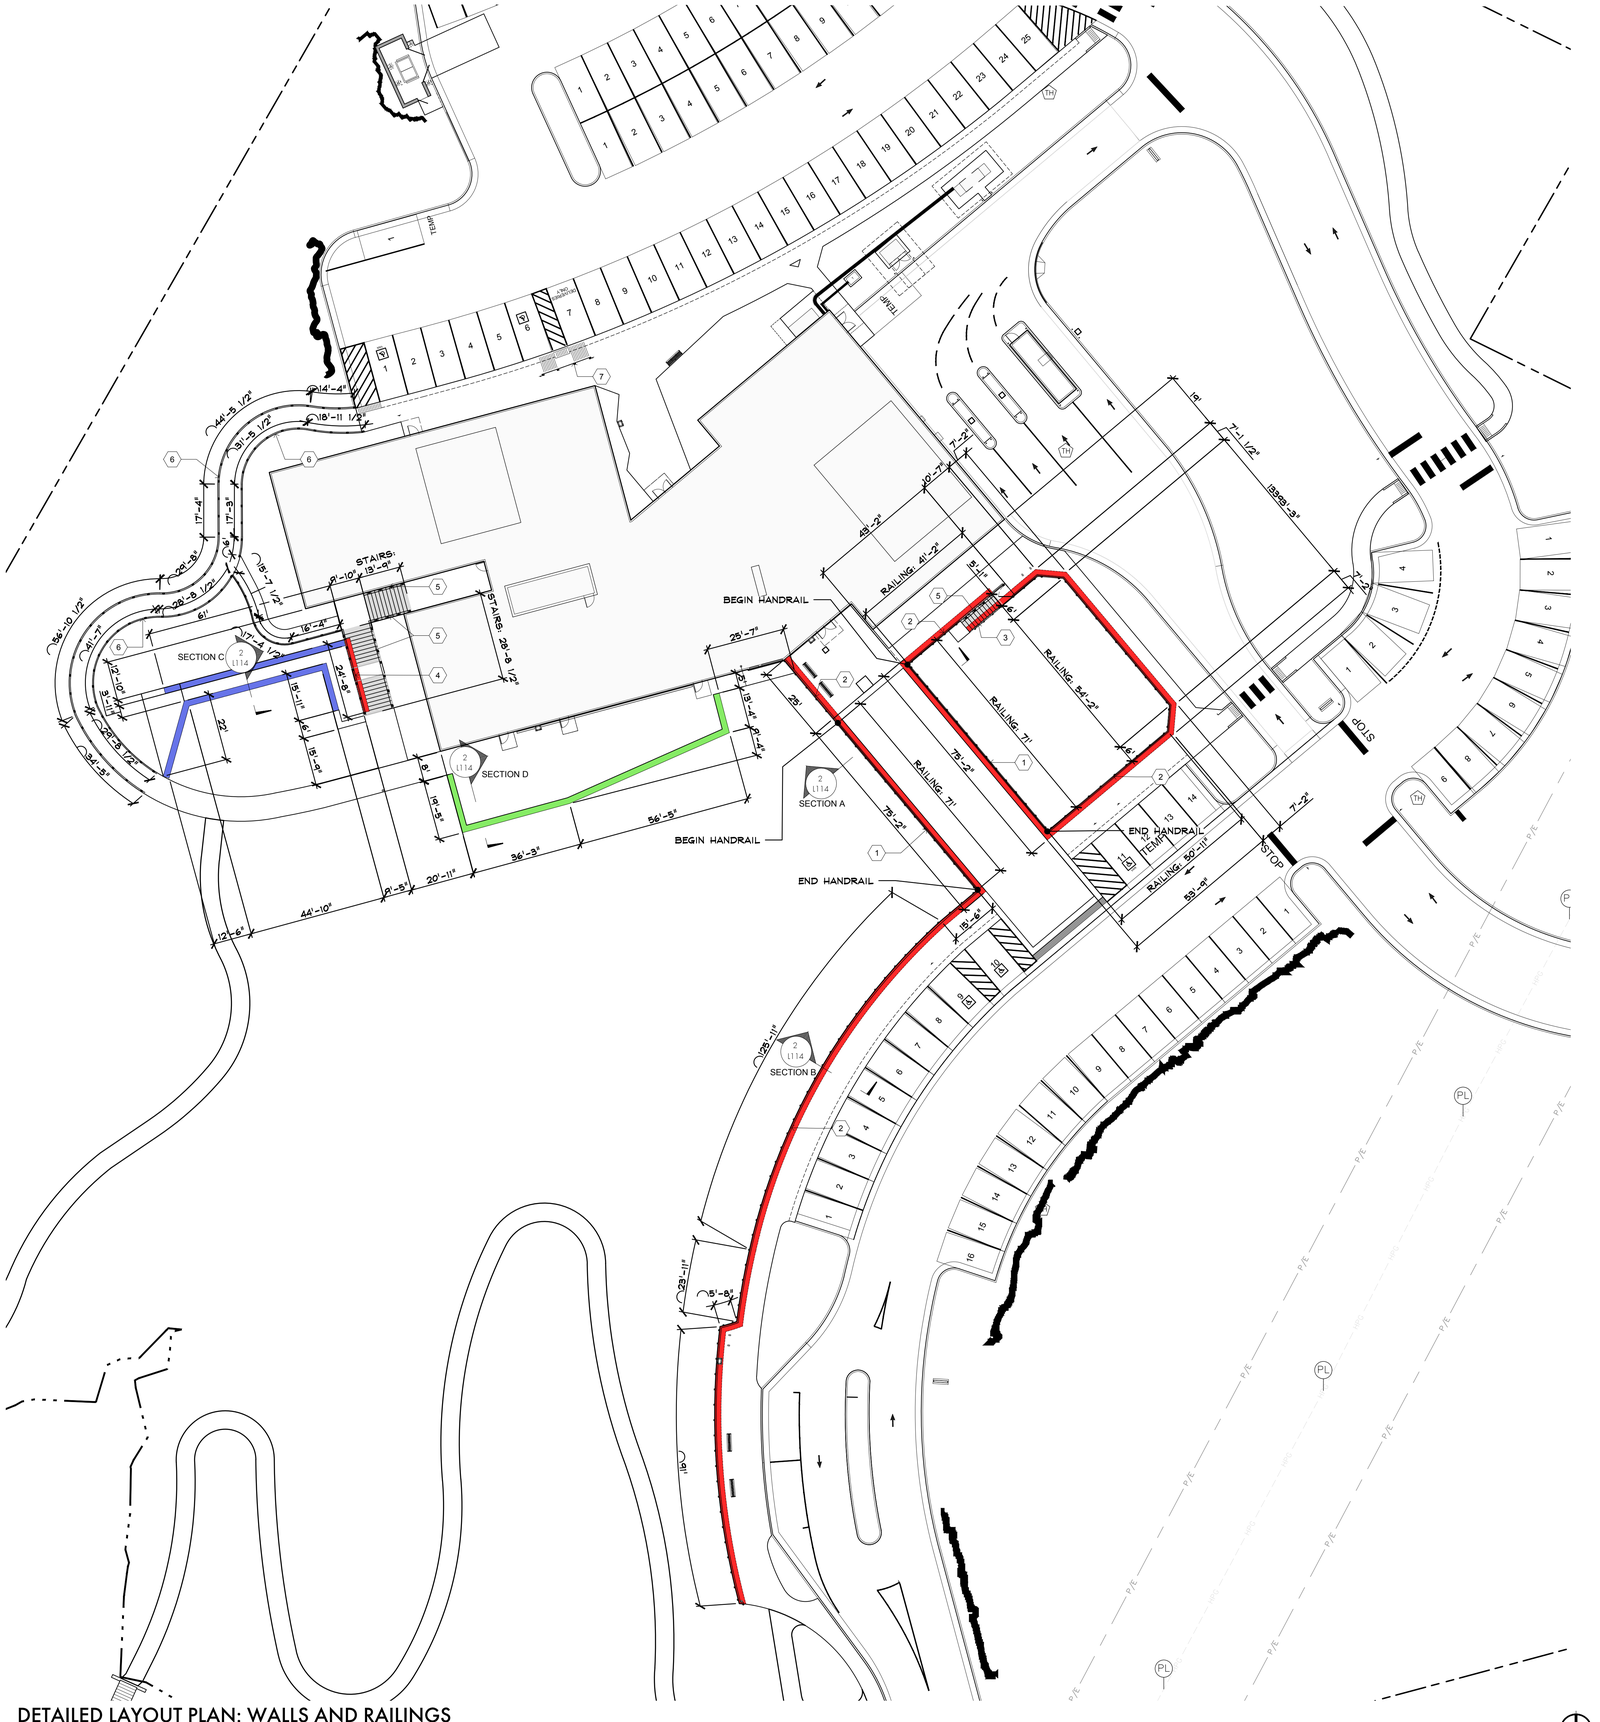

DETAILED LAYOUT PLAN: WALLS AND RAILINGS

SCALE: 1"=20'

LICENSED LANDSCAPE ARCHITECT
MATTHEW D. FRIDELL
LA-0103G
09/27/2025
STATE OF WYOMING

TRONA VALLEY FEDERAL CREDIT UNION
1700 GATEWAY BLVD
ROCK SPRINGS, WYOMING 82901

Stateline № 7

THESE DRAWINGS AND THE IFORMATION ILLUSTRATED ARE THE SOLE PROPERTY OF STATELINE NO. 7 ARCHITECTS, INC. AND MAY NOT BE REPRODUCED IN WHOLE OR IN PART WITHOUT WRITTEN PERMISSION. STATELINE NO. 7 ARCHITECTS, COPYRIGHT ©

TALLGRASS
Landscape Architecture for the American West
TALLGRASS LANDSCAPE ARCHITECTURE
413 NORTH 4TH STREET
ROCK SPRINGS, WYOMING 82901
307.382.7451
INFO@TALLGRASSLANDSCAPEARCHITECTURE.COM
TALLGRASS
TALLGRASSLANDSCAPEARCHITECTURE.COM

PROJECT NUMBER
23-018

DATE
09-27-2025

DRAWN BY
MATT FRIDELL

DISK ID.

SHEET TITLE
LAYOUT PLAN- RAILINGS & WALLS

SHEET NUMBER
L108